


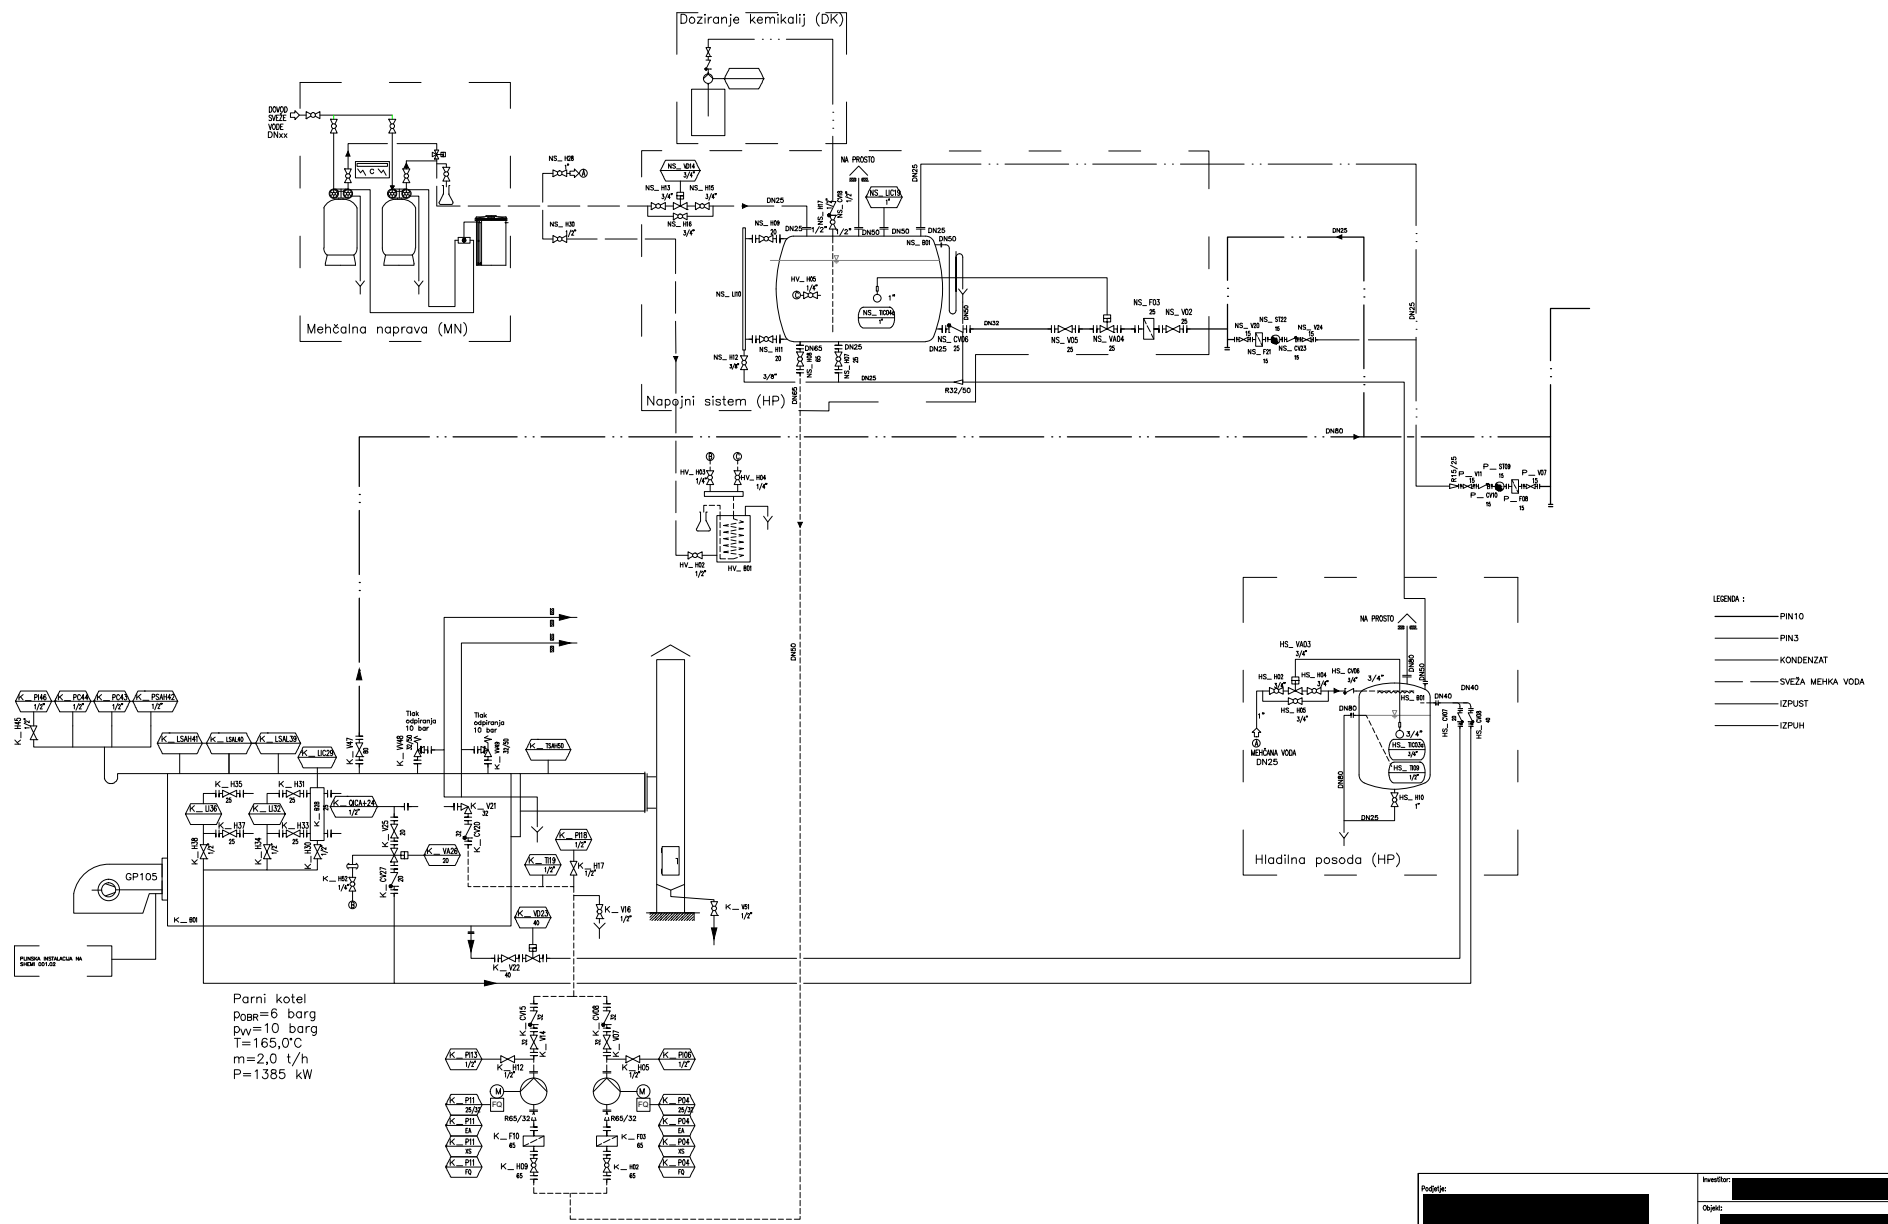

Podjetje:		Investitor:	
[Redacted]		[Redacted]	
Dop. vodje projekta:		Datum, podpis:	
[Redacted]		[Redacted]	
Dop. projektant:		Datum, podpis:	
[Redacted]		[Redacted]	
Datum, risba:		Št. risbe:	
okt 2025		4-101969-82	
Metoda:		Št. risbe:	
PZI		001	
Faza:		Lok:	
101969-82		02	
Naziv/tema risbe:		Št. risbe:	
SHEMA PARNE KOTLOVNE V KONTEJNERU		02	