


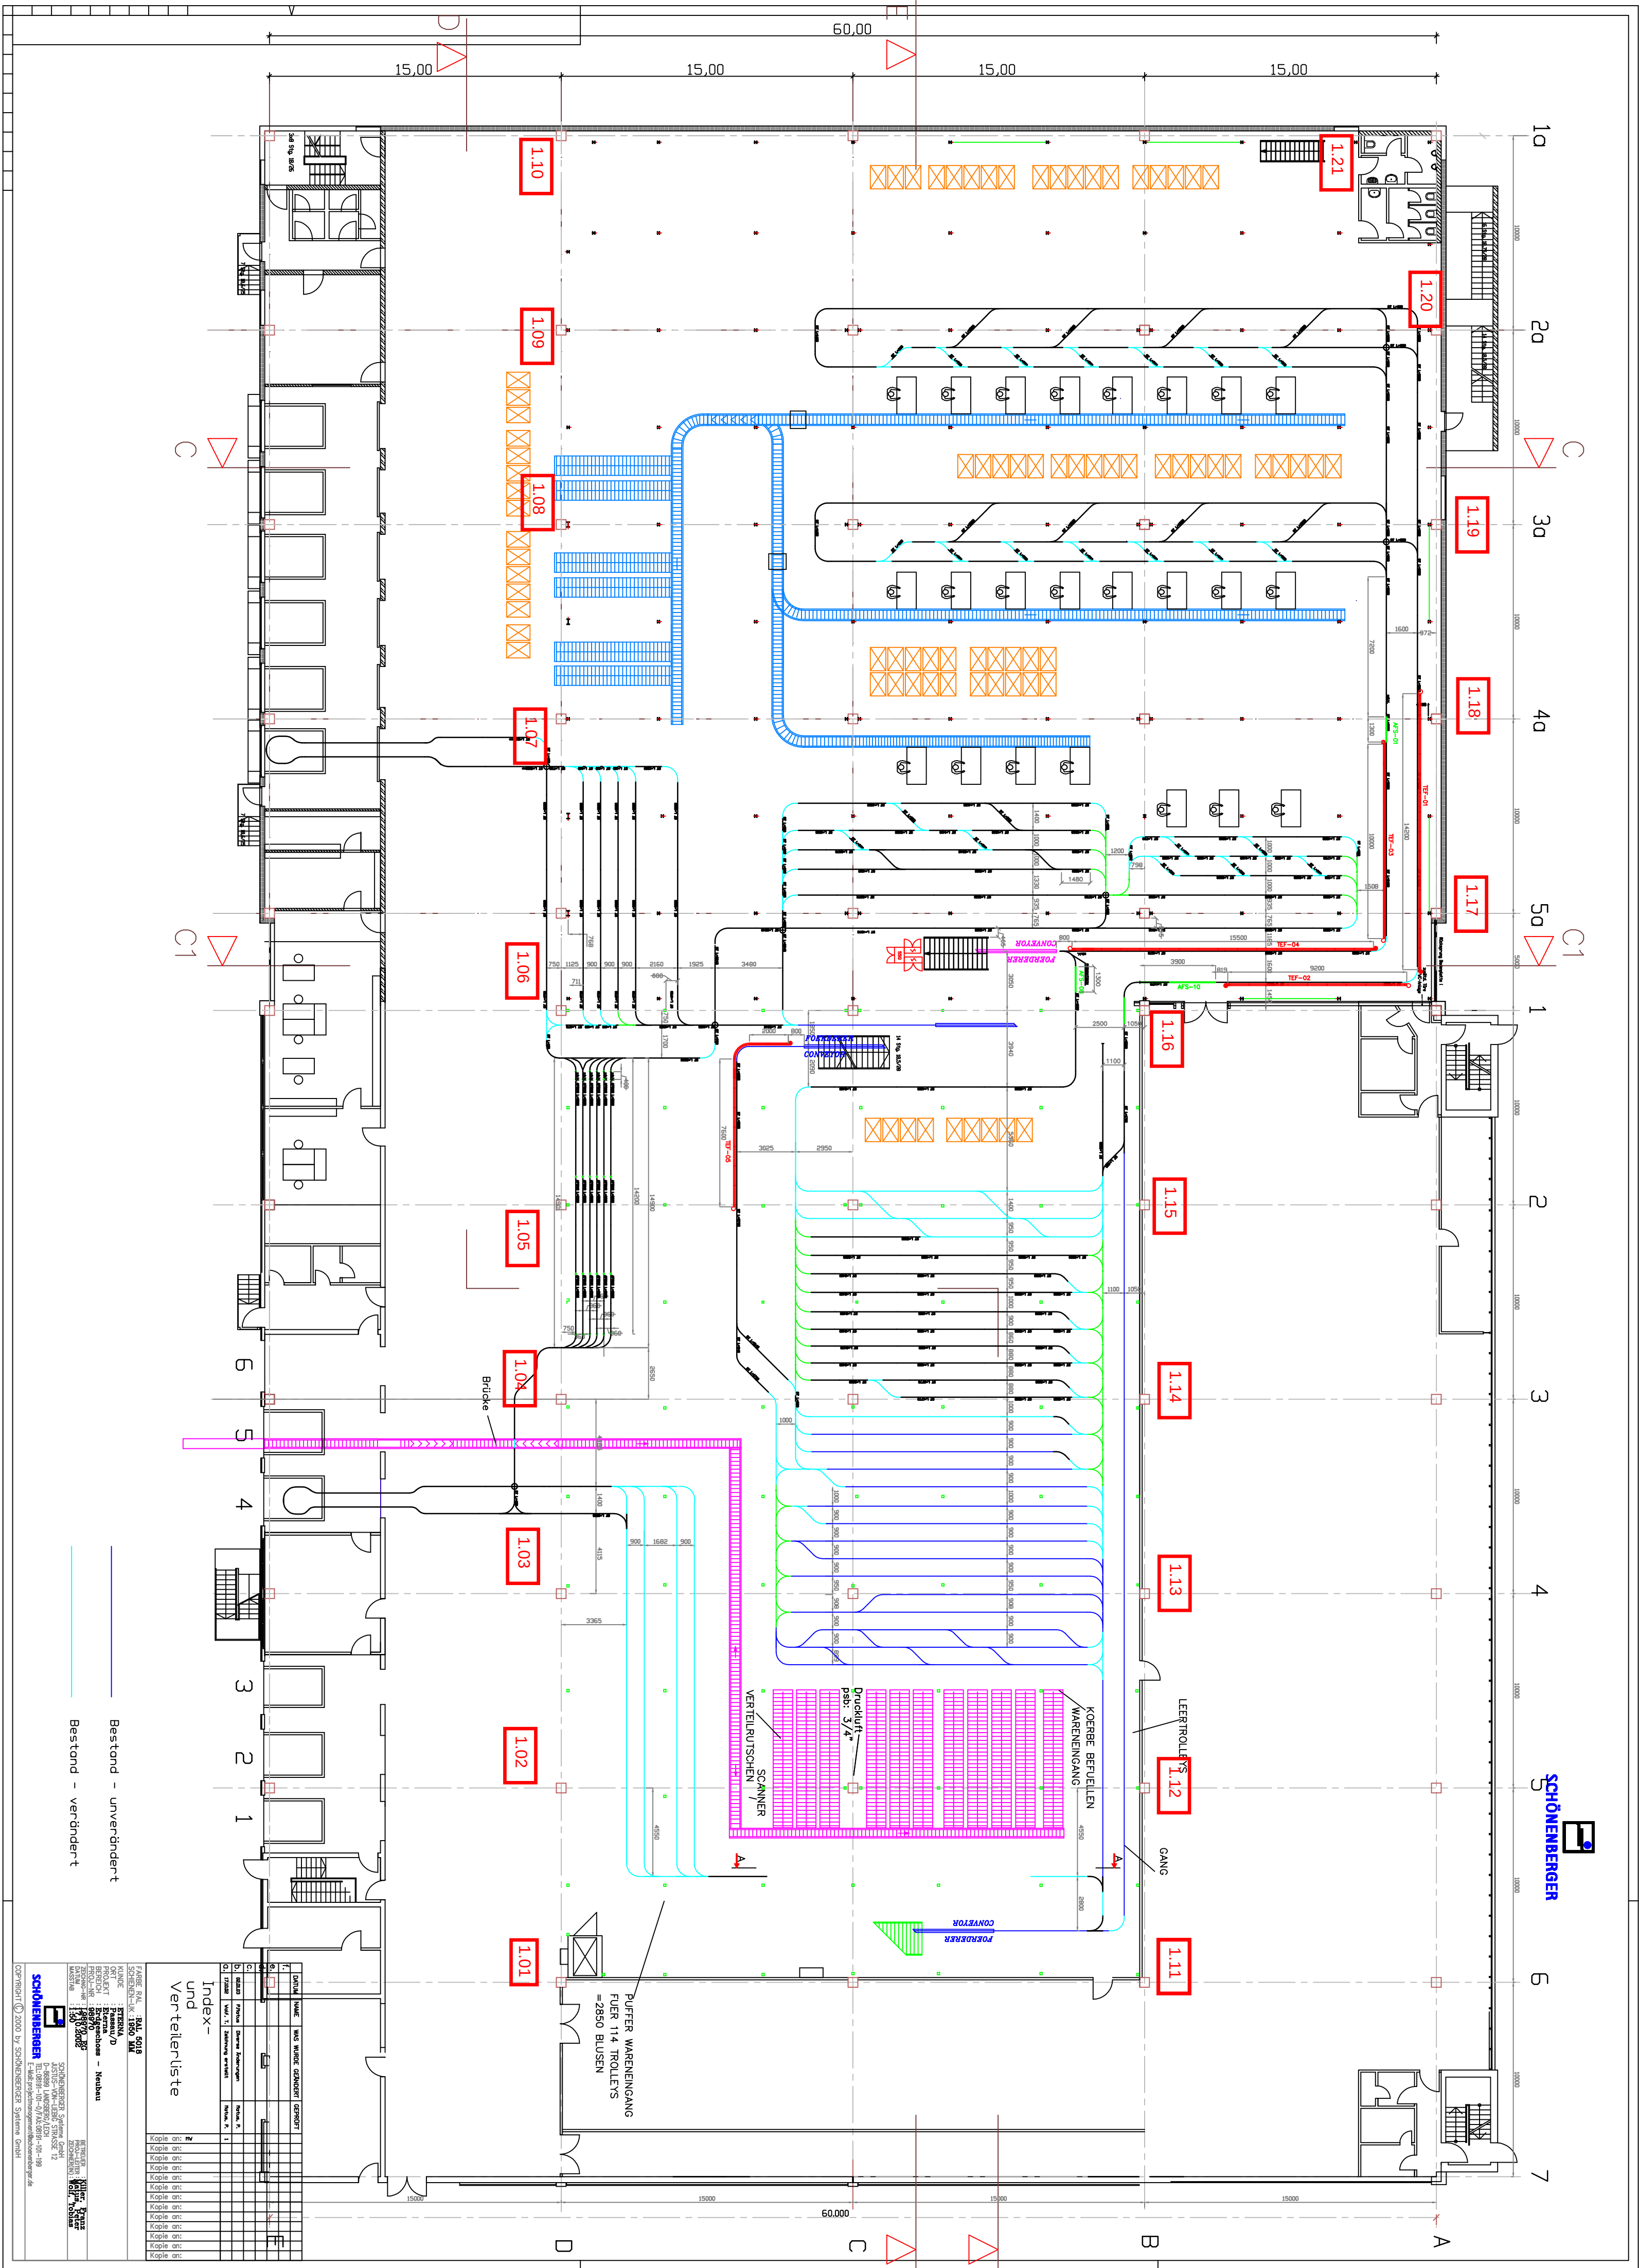

Bestand - unverändert

Bestand - verändert

Index-
und
Verteilerliste

